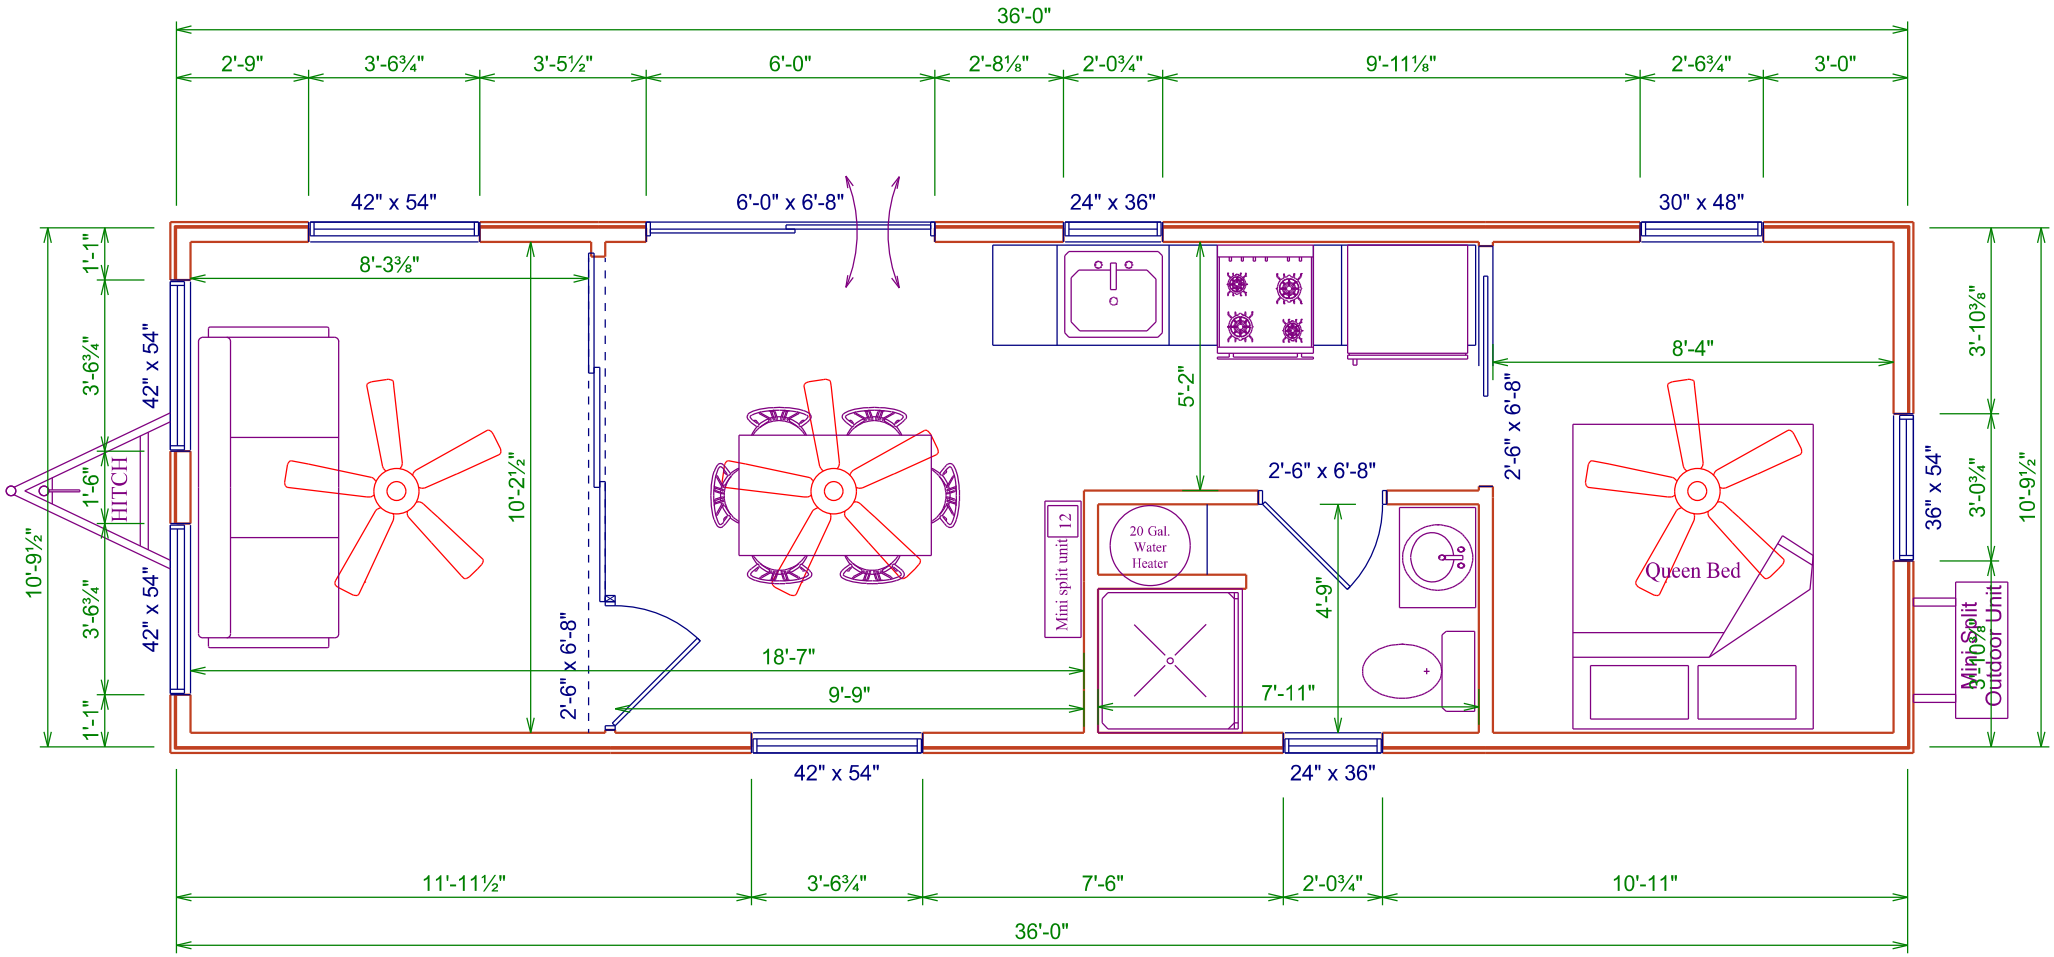Rocky Mountain STRUCTURES LLC	1901 Luxemburg Rd Lykens PA 17048	PHONE: 717-365-3796 FAX: 717-724-5536	DRAWING FOR: Stock Lehigh #GL2012 DATE: Thursday, January 30, 2020	SCALE: 1/4" = 1'-0" DRAWN BY: CBS	DRAWING: Floor Plan